


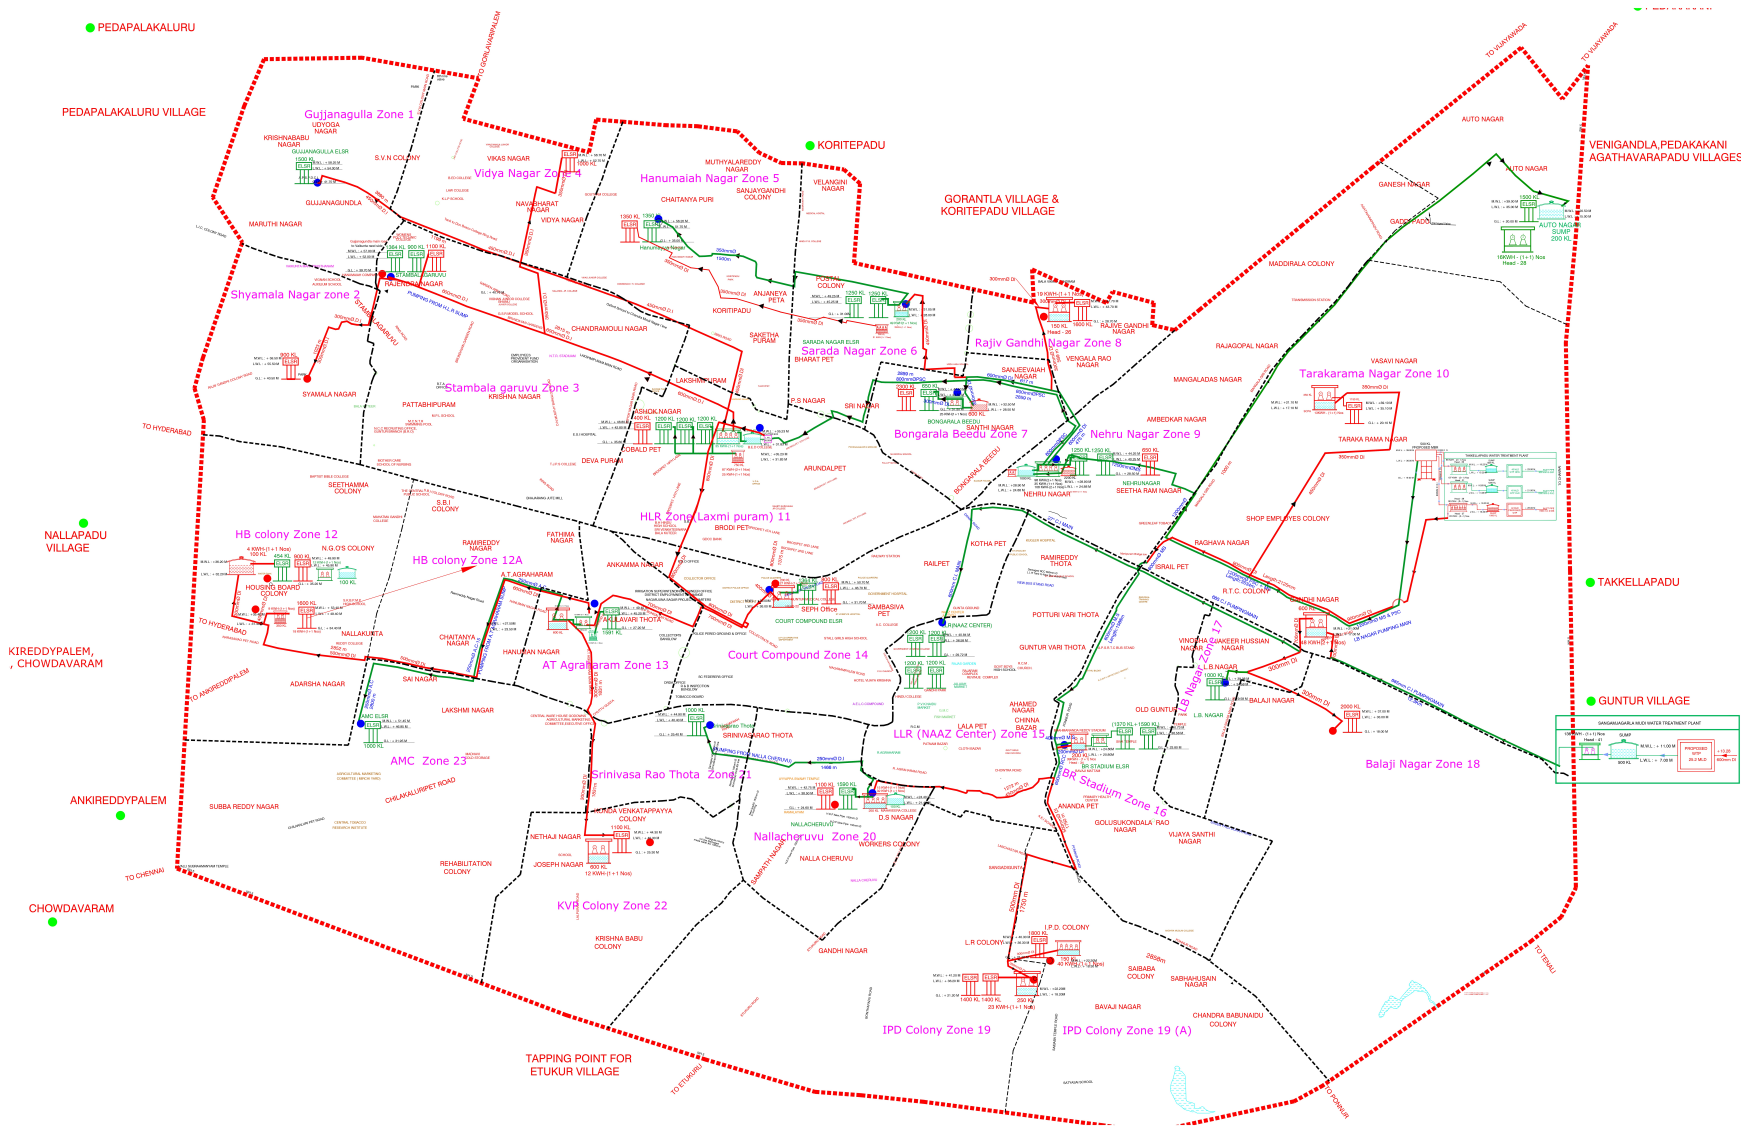

LEGEND :

MUNICIPAL BOUNDARY	-----
REVISED ZONAL BOUNDARY	-----
EXISTING PIPE LINE	-----
PROPOSED PIPE LINE	-----
ROADS	-----
PROPOSED SUMP	
EXISTING ELSR	
PROPOSED ELSR FOR PROSPECTIVE YEAR 2026	
PROPOSED SUMP CUM PUMP HOUSE	
EXISTING SUMP	
EXISTING SUMP CUM PUMP HOUSE	
PROPOSED PUMP HOUSE	
PUMP HOUSE	
PROPOSED WTP	
WATER TREATMENT PLANT	

SCALE : NOT TO SCALE

REV.	DESCRIPTION	DATE	REMARKS
------	-------------	------	---------

Client: ANDHRA PRADESH
MUNICIPAL DEVELOPMENT PROJECT (APMDP)
MUNICIPAL ADMINISTRATION & URBAN DEVELOPMENT
DEPARTMENT, GOVT. OF ANDHRA PRADESH

Project: COMPREHENSIVE PLANNING OF WATER SUPPLY
SERVICE IMPROVEMENTS IN GUNTUR
MUNICIPAL CORPORATION

Title: PLAN SHOWING THE REVISED ZONES AND
PROPOSED WATER SUPPLY DISTRIBUTION
SYSTEM IN GUNTUR MUNICIPAL CORPORATION

Consultants

aarvee associates
architects engineers & consultants pvt.ltd.
Ravula Residency, Srinagar Colony Main Rd., Hyderabad-82, India